Originator: A Flowers | Checked: R Evans

Alignment

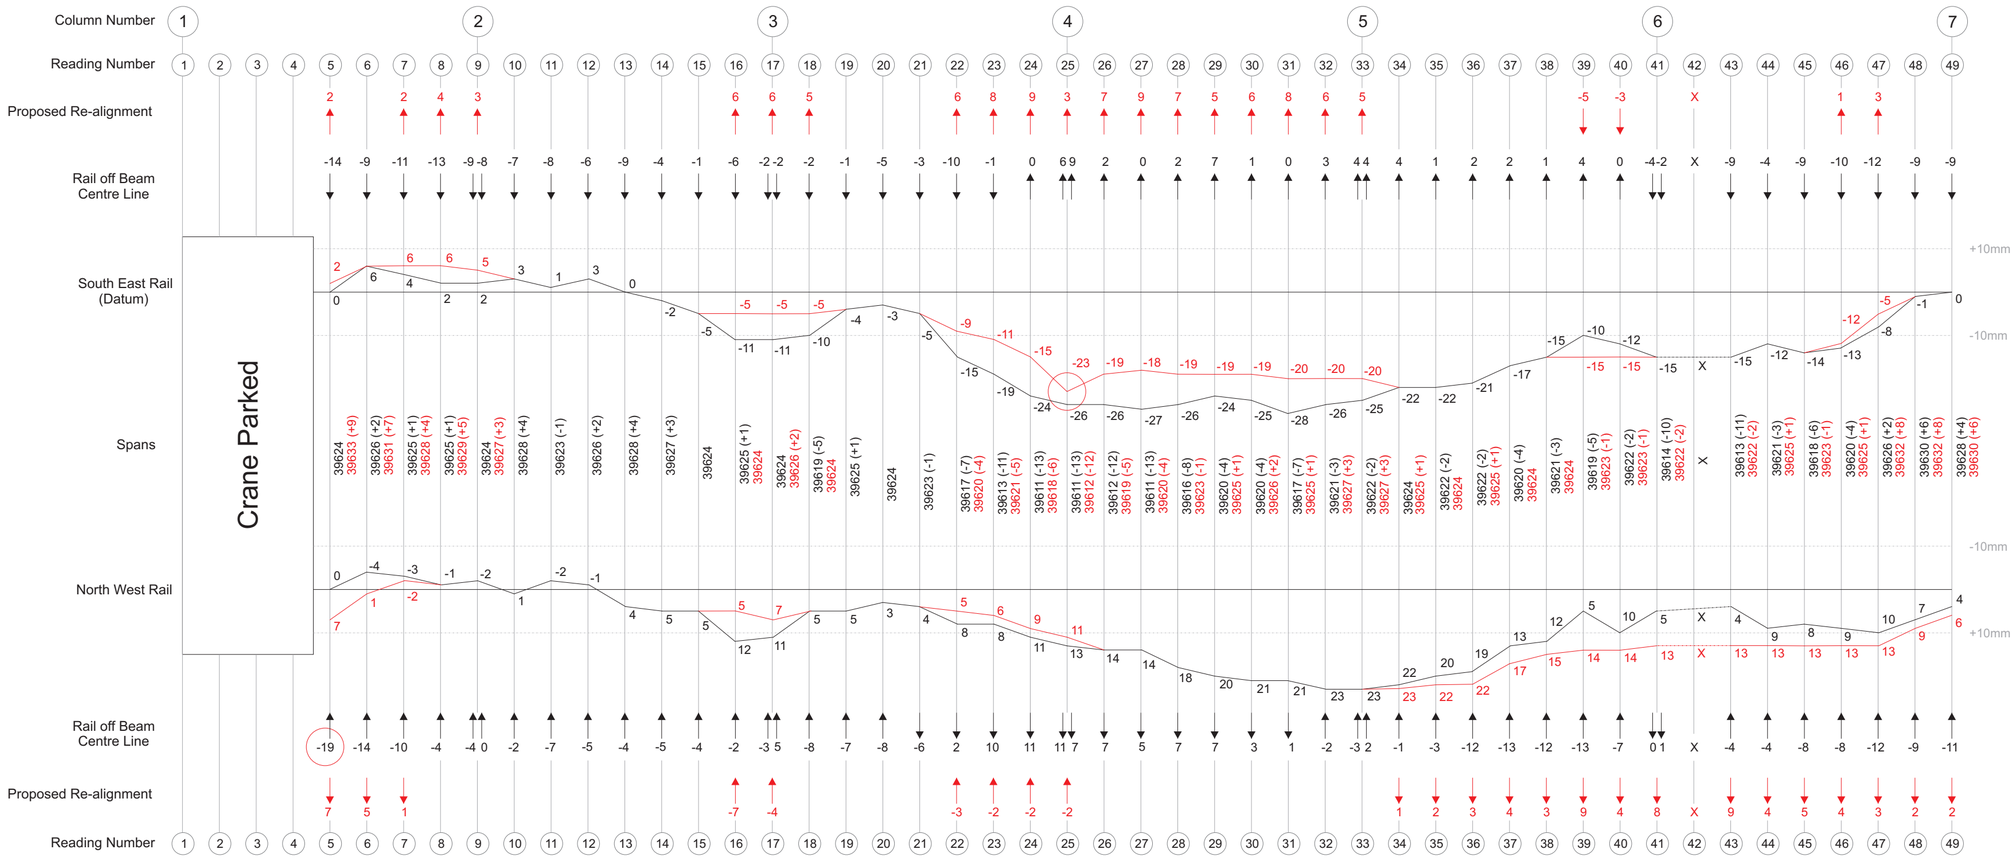

Levels

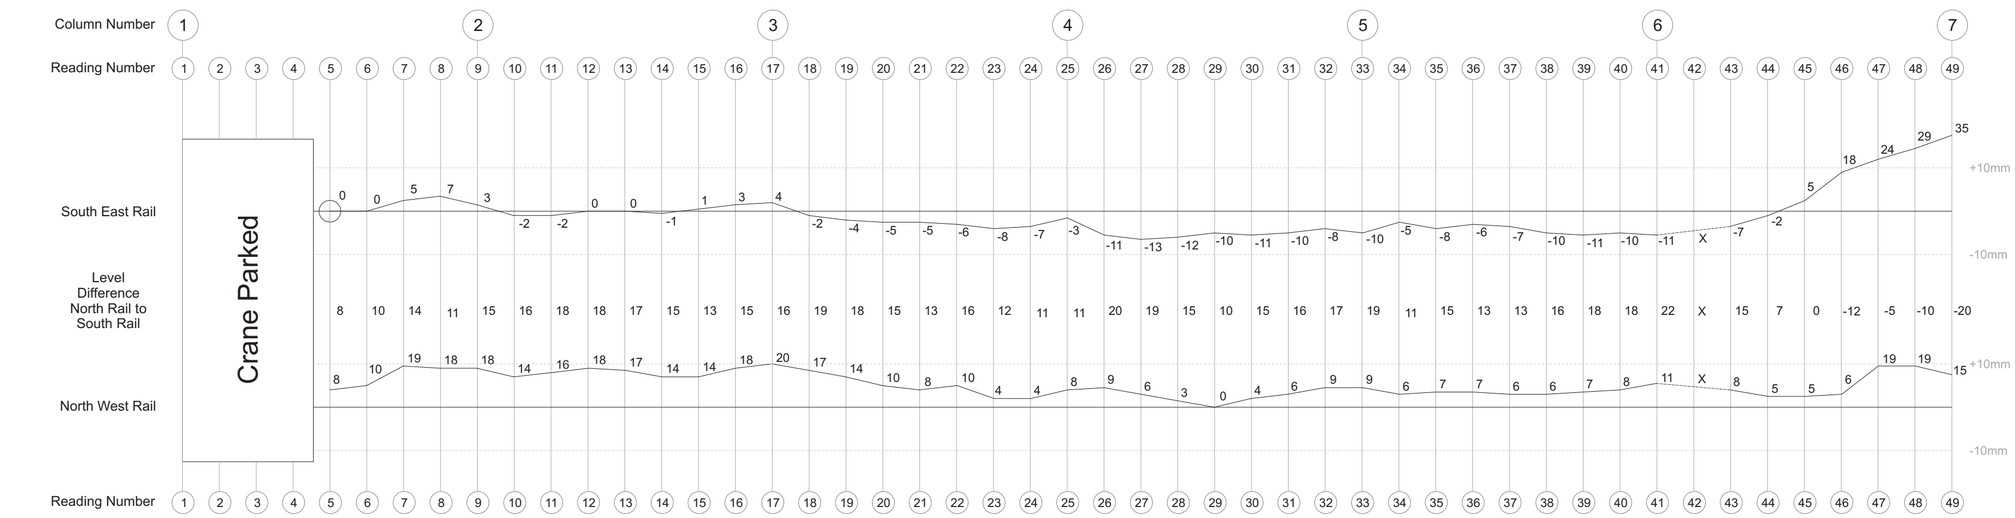

NOTES:
- ALL DIMENSIONS ARE IN MM UNLESS OTHERWISE STATED
- READINGS TAKEN GENERALLY AT 3.75M INTERVALS
- RAIL SPAN AS ADVISED BY CLIENT 39624MM
- LEVEL DATUM ESTABLISHED AT READING 5 ON NORTH RAIL
- FIGURES & LINES IN RED SHOW PROPOSED RAIL RE-ALIGNMENT FOR DISCUSSION
- ALIGNMENT ADJUSTMENTS BASED ON BEAM WEB THICKNESS OF 19MM AS ADVISED BY CLIENT
- BS466:1984 APP. F SPAN TOLERANCE +/- 9MM FOR THIS DESIGN SPAN

E S N W

crane rail surveys
Po Box 466 • Ross-on-Wye • HR9 9AX t: 01989 770000 f: 01989 500700
http://www.crsurveys.co.uk sales@crsurveys.co.uk

ISSUE	DETAILS	DATE
A	INITIAL ISSUE	00/00/00

DO NOT SCALE, IF IN DOUBT ASK | Sheet 1 of 1

Client: Example
Site: Example
DWG No.: DWG1000 | Contract No.: J1000
Title: Alignment, Span & Level Survey Results for OHC Long Travel Rails